SCALE PLAN No.15-Y/R -SHD-1961
H.Q.E.PLAN No. 26250/R

REFERENCES
PREPARED AS PER M/S BOMBARDIER's DRAWING No.G10-024-SHD-02

NOTE:
(1) AXLE COUNTERS ARE PROVIDED ON BOTH SIDES FOR BLOCK WORKING WITH GOHTKI AND MIRPUR MATHELO STATIONS.
(2) TELEPHONE COMMUNICATION IS PROVIDED WITH S.M MIRPUR MATHELO AND GOHTKI STATIONS ALONG WITH ALTERNATE BLOCK TELEPHONE FOR TRAIN OPERATION.

# P. R.
# SARHAD STATION YARD

## INTERLOCKING & YARD DIAGRAM
## STANDARD-III
## ALL RELAY INTERLOCKING
## (SUKKUR DIVISION)
## (NOT TO SCALE)
## SHD (546.71 Km)

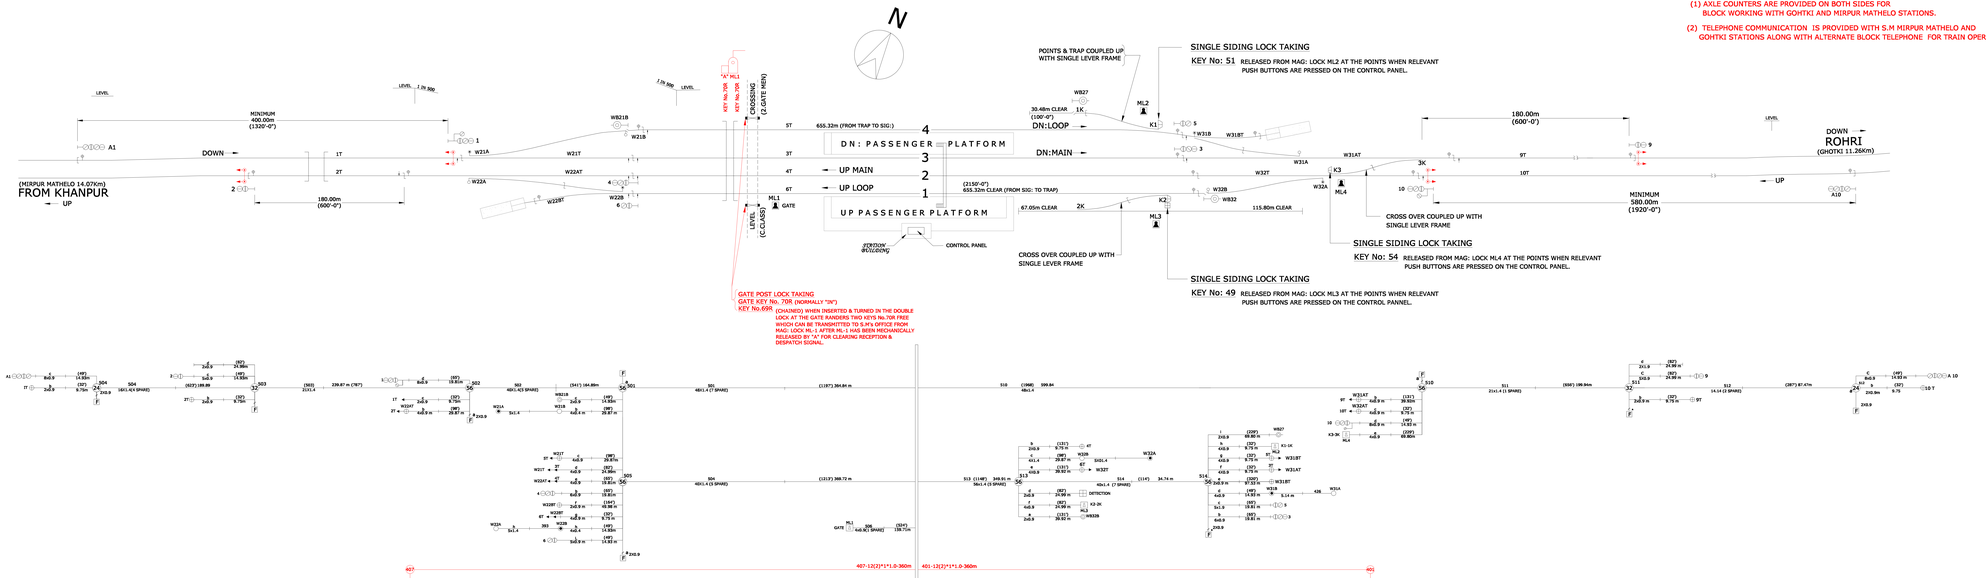


YARD LAYOUT HAS BEEN COPIED FROM SIGNAL DIAGRAM P.R.S.E No. 34-R-1 (IYD) 13-4-95

| P.R.S.E. NO: | PROJECT DIRECTOR SIGNALS (REHAB) | CHIEF SIGNAL ENGINEER LAHORE. | FEDERAL GOVT: INSPECTOR OF RAILWAYS LAHORE. |
|---|---|---|---|
| 07 28-1-2017 (IYD) | Sd: FAHIM ANWAR SHAH D/01-2-2017 | Sd: MUHAMMAD ATAULLAH D/03-2-2017 | Sd: MIAN MUHAMMAD ARSHAD D/11-2-2017 |

## REFERNCES OF SYMBOLS

- FEED END
- RELAY END
- GREEN LIGHT OF SIGNAL
- YELLOW LIGHT OF SIGNAL
- RED LIGHT OF SIGNAL
- POINTS MOTOR AT THE FACING POINT
- POINTS MOTOR AT THE TRAILING POINT
- LEVEL CROSSING GATE
- MAGNETIC LOCK
- ELECTRIC DETECTOR

AXLE COUNTER ARROW INDICATES EFFECTIVE DIRECTION OF OPERATION (AX)

| | |
|---|---|
| DRAWN BY: | MUHAMMAD ALI |
| CHECKED BY | ISHTIAQ AHMAD BHATTI |
| Sd: | ROHEEL NAWAZ D/31-01-2017 A.S.E/H.Q |
| Sd: | EJAZ ALI SHAH D/31-01-2017 X.E.S/DESIGN |
| Sd: | MUHAMMAD AHMAD D/01-02-2017 DY: P.D (REHAB) |
| Sd: | IRSHAD-UL-HAQUE D/01-02-2017 DY: C.S.E/M |

Annexure - W